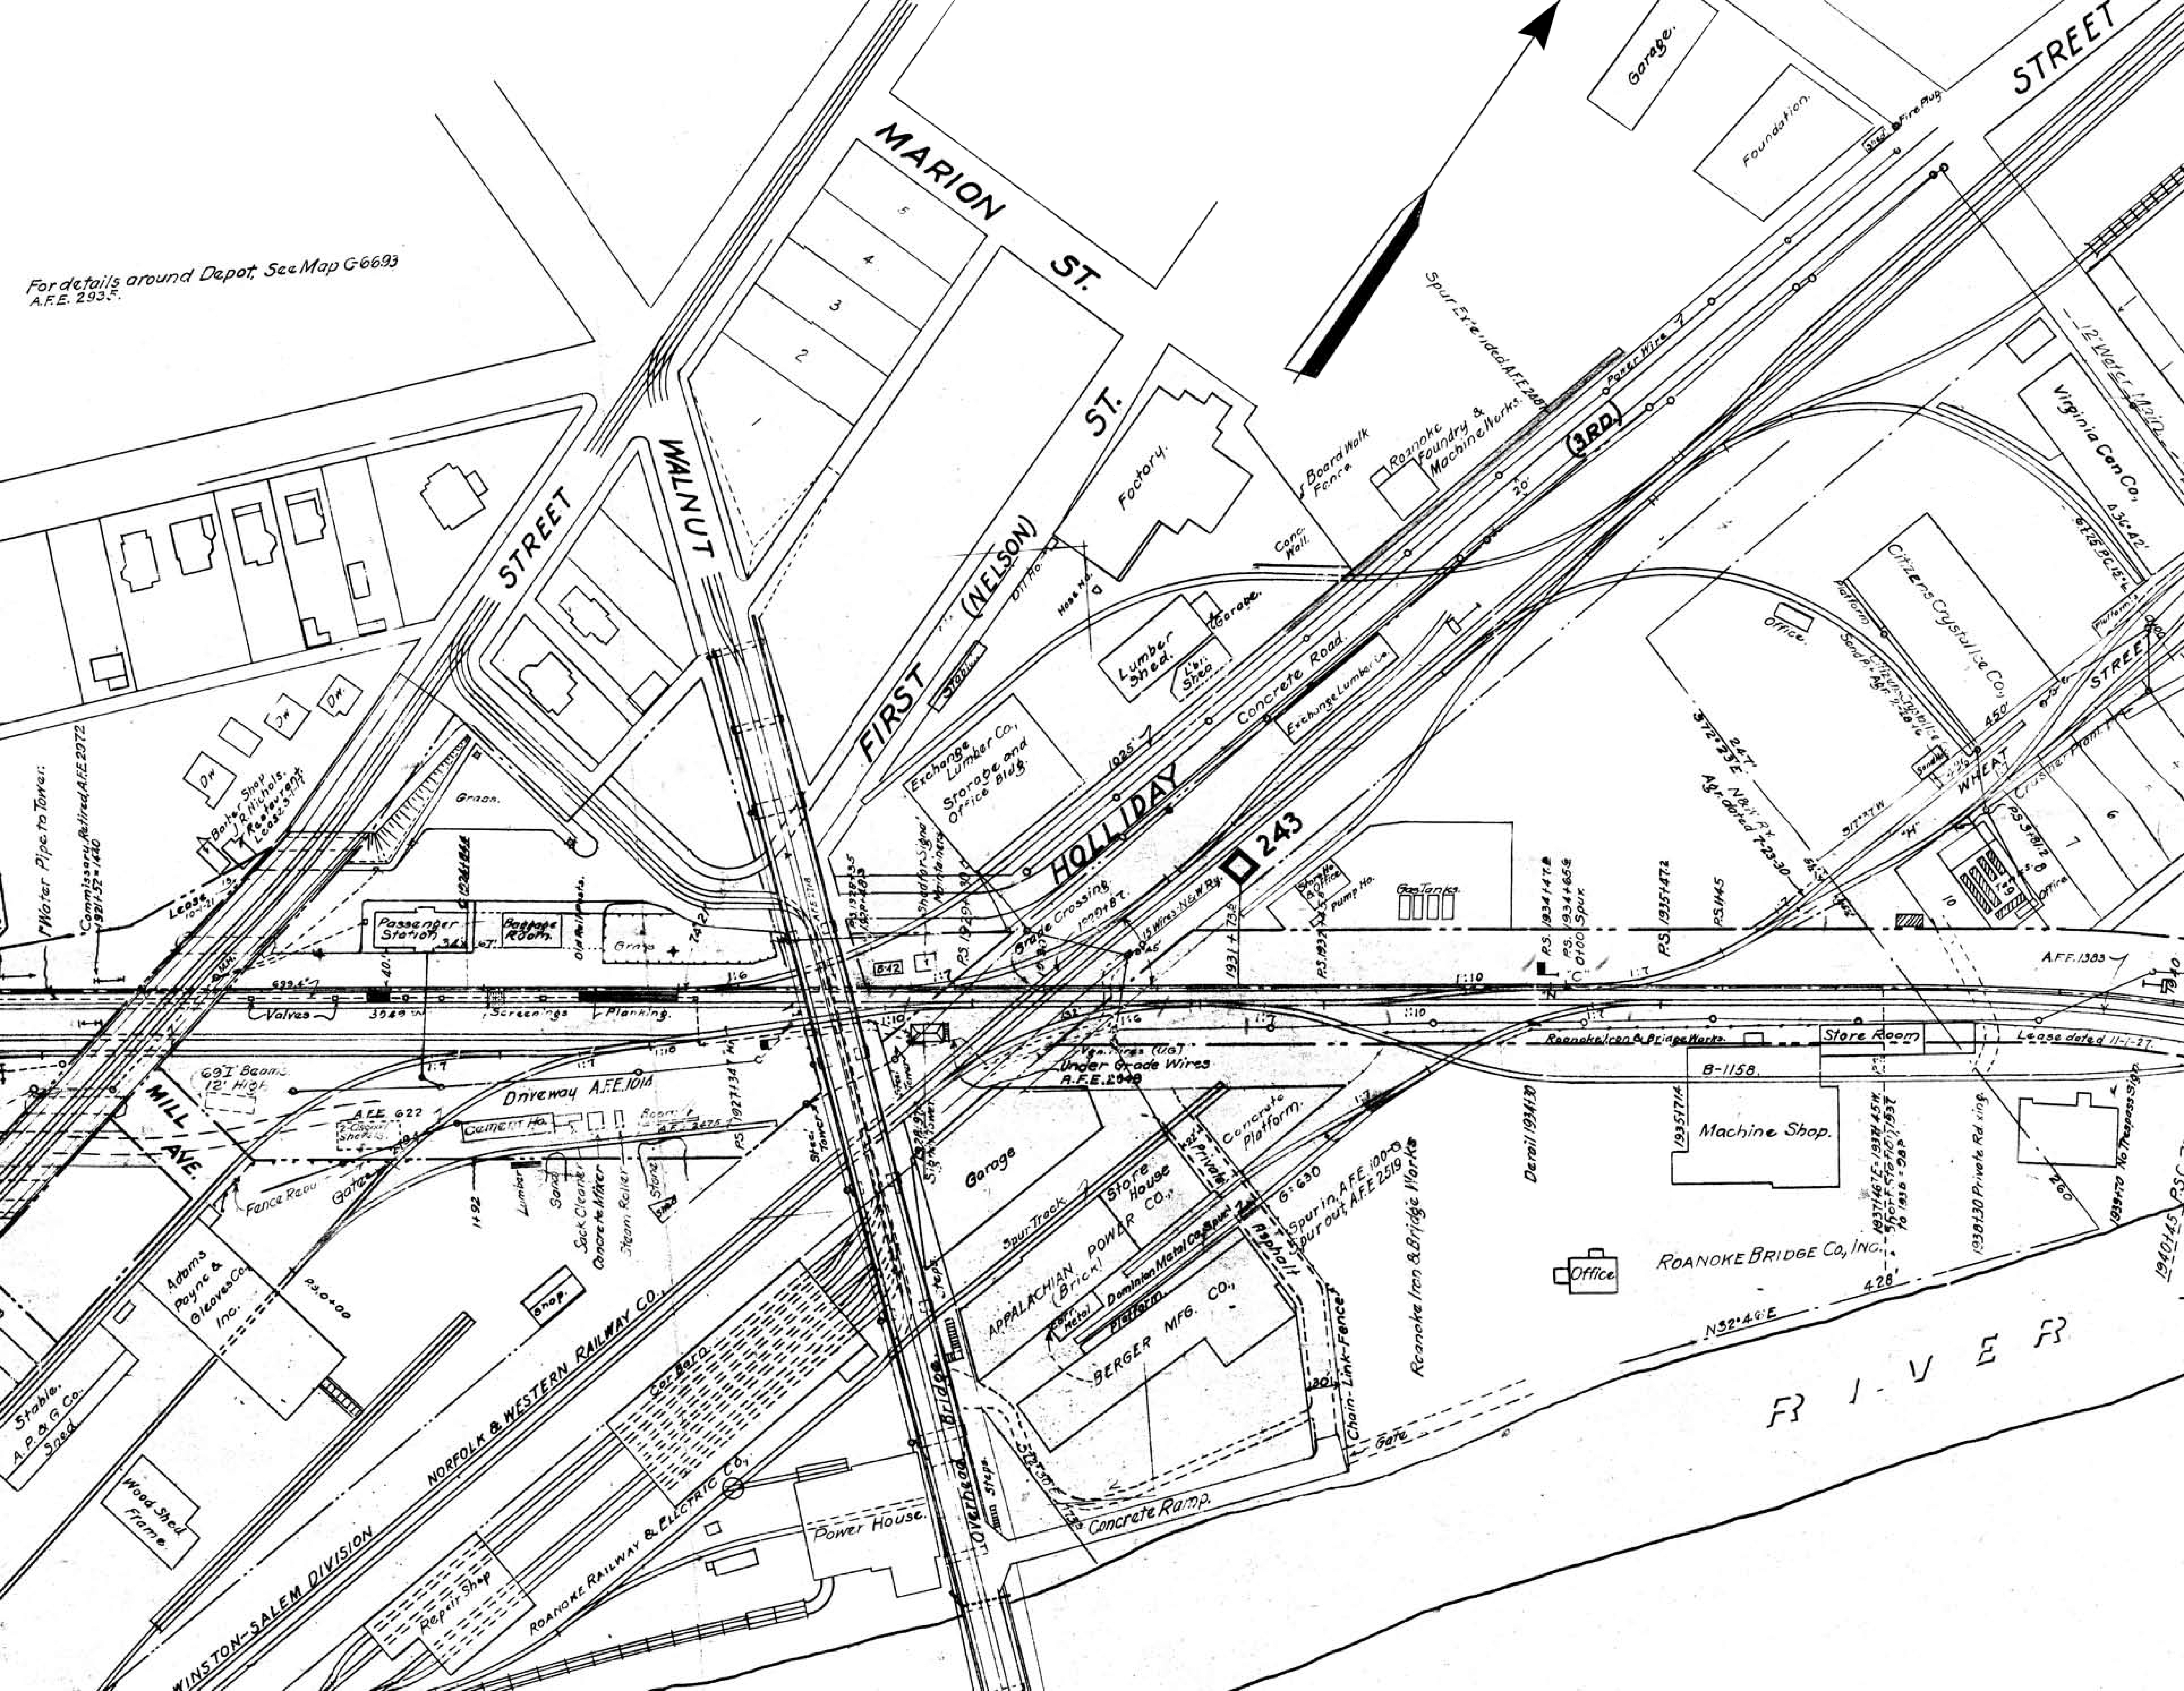
For details around Depot, See Map G-6693
A.F.E. 2935.
MARION ST.
FIRST (NELSON) ST.
WALNUT STREET
HOLLIDAY
STREET
(3RD)
WHEAT STREET
MILL AVE.
Factory
Lumber Shed
Garage
Exchange Lumber Co. Storage and Office Bldg.
Concrete Road
Exchange Lumber Co.
243
Grade Crossing
Roanoke Foundry & Machine Works
Board Walk Fence
Spur Extended A.F.E. 2487
Power Wire
Garage
Foundation
Fire Plug
Virginia Can Co.
12" Water Main
Citizens Crystal Ice Co.
Office
Platform
Crusher Plant
Passenger Station
Baggage Room
Valves
Screenings
Planking
Driveway A.F.E. 1014
Cement Ho.
Lumber
Sand
Sack Cleaner
Concrete Mixer
Steam Roller
Stone
Shop
Adams Payne & Gleaves Co. Inc.
Stable. A.P.&G. Co.
Wood Shed Frame
Commissary Retired A.F.E. 2072
Water Pipe to Tower
Barber Shop
Restaurant
Grass
Gas Tanks
Pump Ho.
Store Room
Roanoke Iron & Bridge Works
Lease dated 11-1-27
B-1158
Machine Shop
Under Grade Wires A.F.E. 2949
Concrete Platform
Spur in A.F.E. 1000, Spur out A.F.E. 2519
Garage
Store House
APPALACHIAN POWER CO. (Brick)
Dominion Metal Co.
BERGER MFG. CO.
Platform
Asphalt
Chain-Link-Fence
Gate
Roanoke Iron & Bridge Works
ROANOKE BRIDGE CO., INC.
Office
N32°46'E
RIVER
Derail
Private Rd. xing.
No Trespass Sign
Overhead Bridge
Steps
Concrete Ramp
Power House
Car Barn
Repair Shop
ROANOKE RAILWAY & ELECTRIC CO.
NORFOLK & WESTERN RAILWAY CO.
WINSTON-SALEM DIVISION
69' I Beams 12' High
Signal Tower
Shed for Signal Maintainers
Fence Reqd.
Gates